COPYRIGHT © 2008 - ALL RIGHTS RESERVED PAPPAS ARCHITECTURE + DESIGN LLC. ALL DESIGN DRAWINGS AND WRITTEN MATERIAL APPEARING HEREIN CONSTITUTE THE ORIGINAL AND UNPUBLISHED WORK OF THE ARCHITECT AND MAY NOT BE DUPLICATED, USED OR DISCLOSED IN ANY FORM WITHOUT THE PRIOR WRITTEN CONSENT OF THE ARCHITECT. THE ARCHITECT HOLDS EXCLUSIVE RIGHTS TO THE INFORMATION CONTAINED HEREIN.

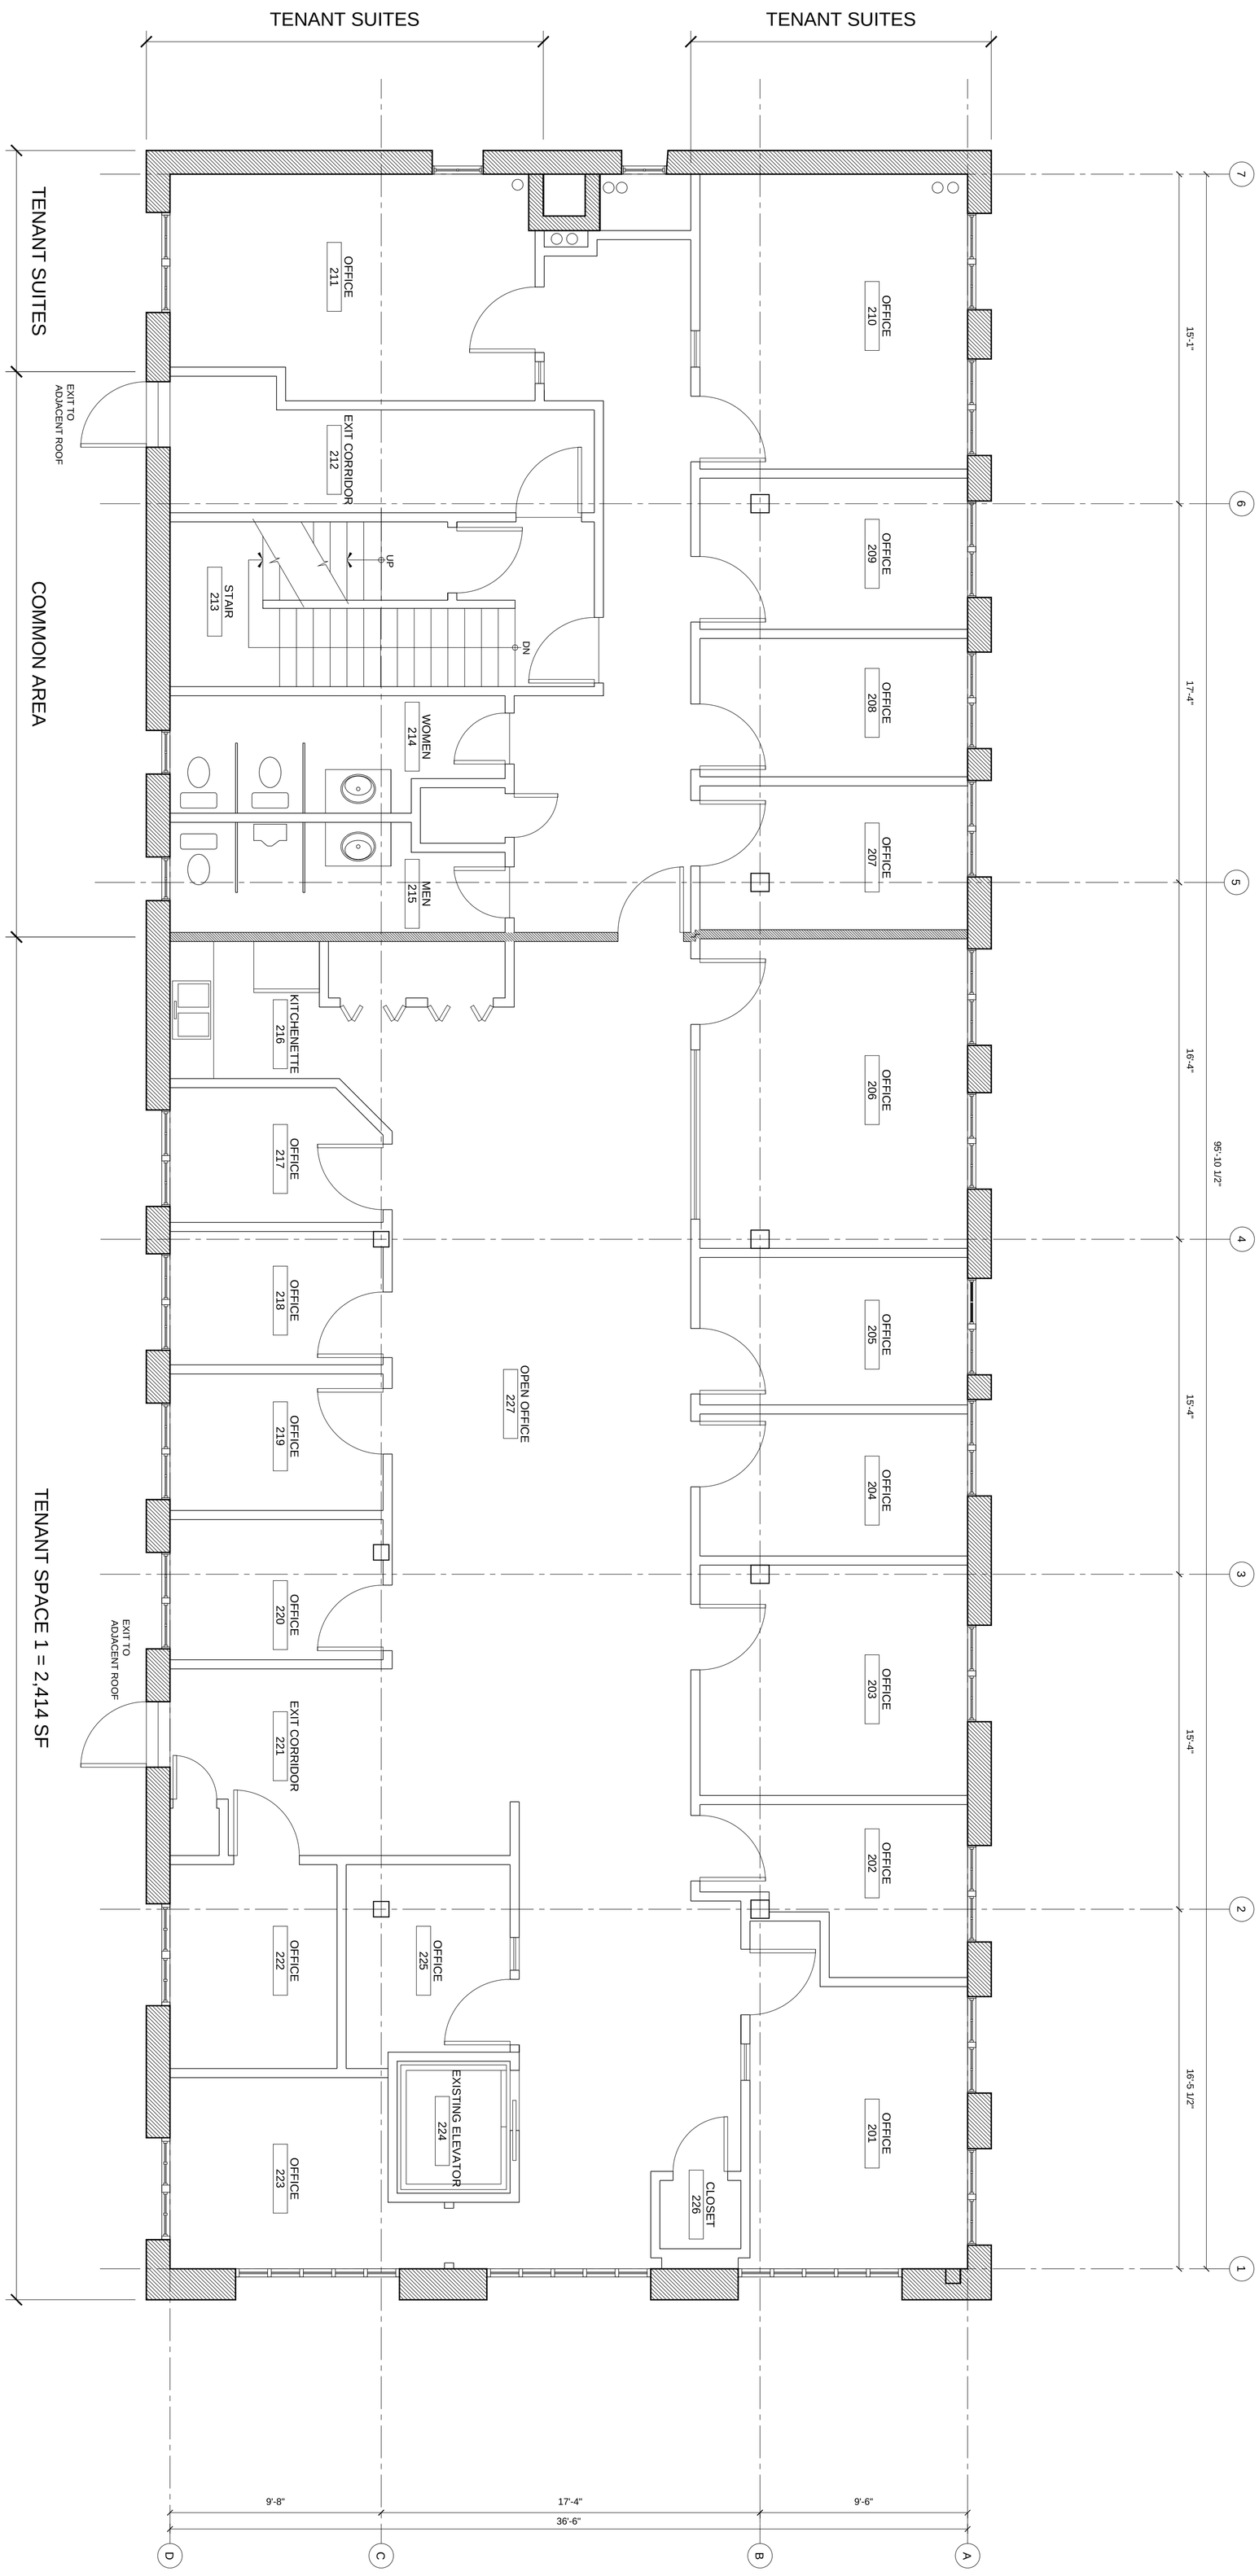

LEVEL 2 FLOOR PLAN
SCALE: 1/4 = 1'-0"

FLOOR PLATE AREA 3,804 SF
TENANT 1 2,414 SF
TENANT SUITES 694 SF
COMMON AREA 696 SF

Pappas architecture design LLC
5455 East Evans Place
Denver, Colorado 80222
P. 303 733 0877 F. 303 733 3477
pdp @ pappasarc.com

PROJECT: 8403

05 MAY 2008
05 MAY 2009

COLFAX AVENUE AND YORK STREET
2223 EAST COLFAX
DENVER, COLORADO 80206